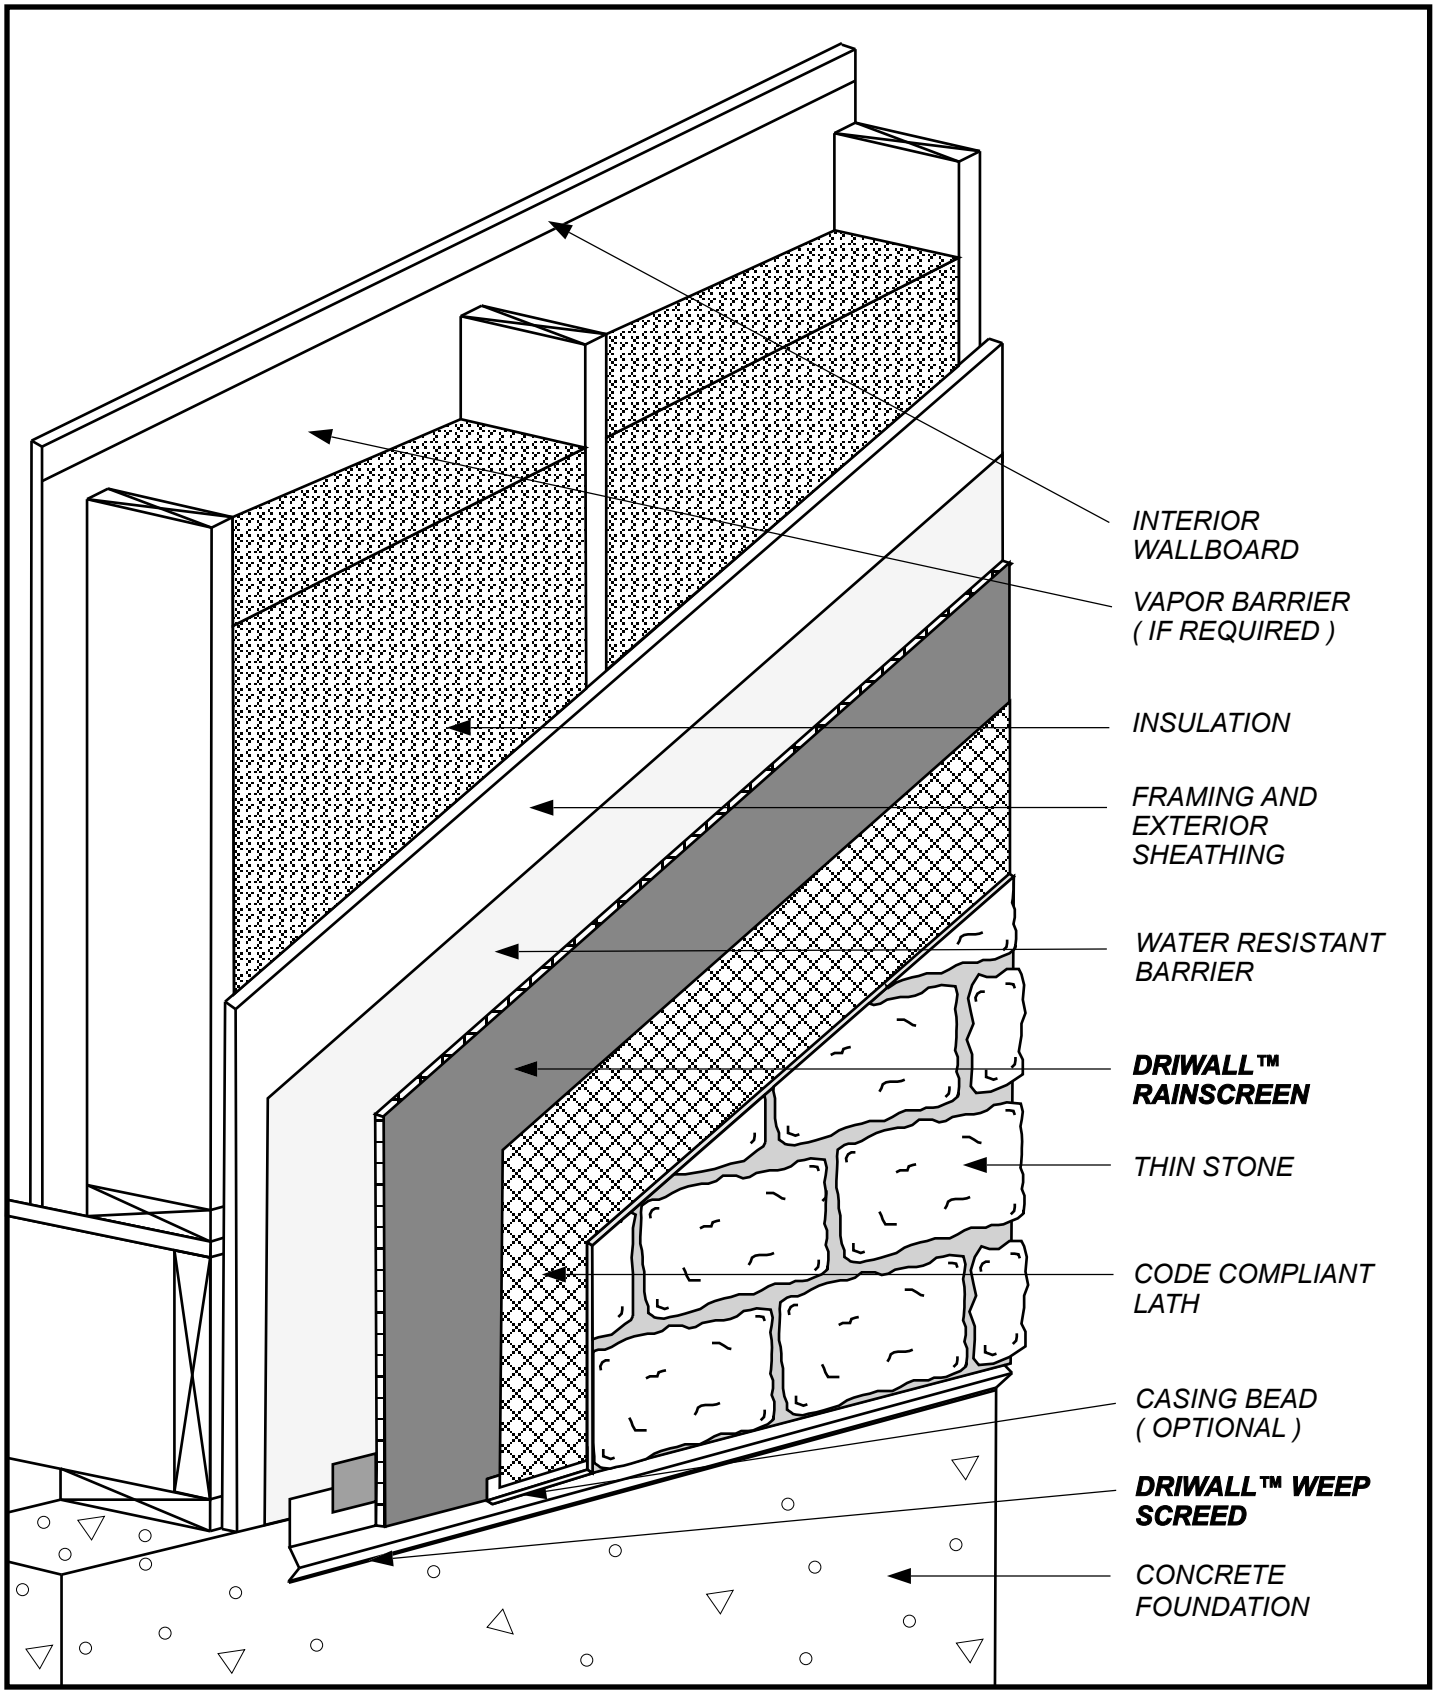

SKETCH NO: TSV-1	SKETCH: THIN STONE VENEER
DATE: 1/1/11	

Keene Building Products
P.O. Box 241353 Cleveland, OH 44124
P (877) 514-5336 F (440) 605-1120
www.keenebuilding.com